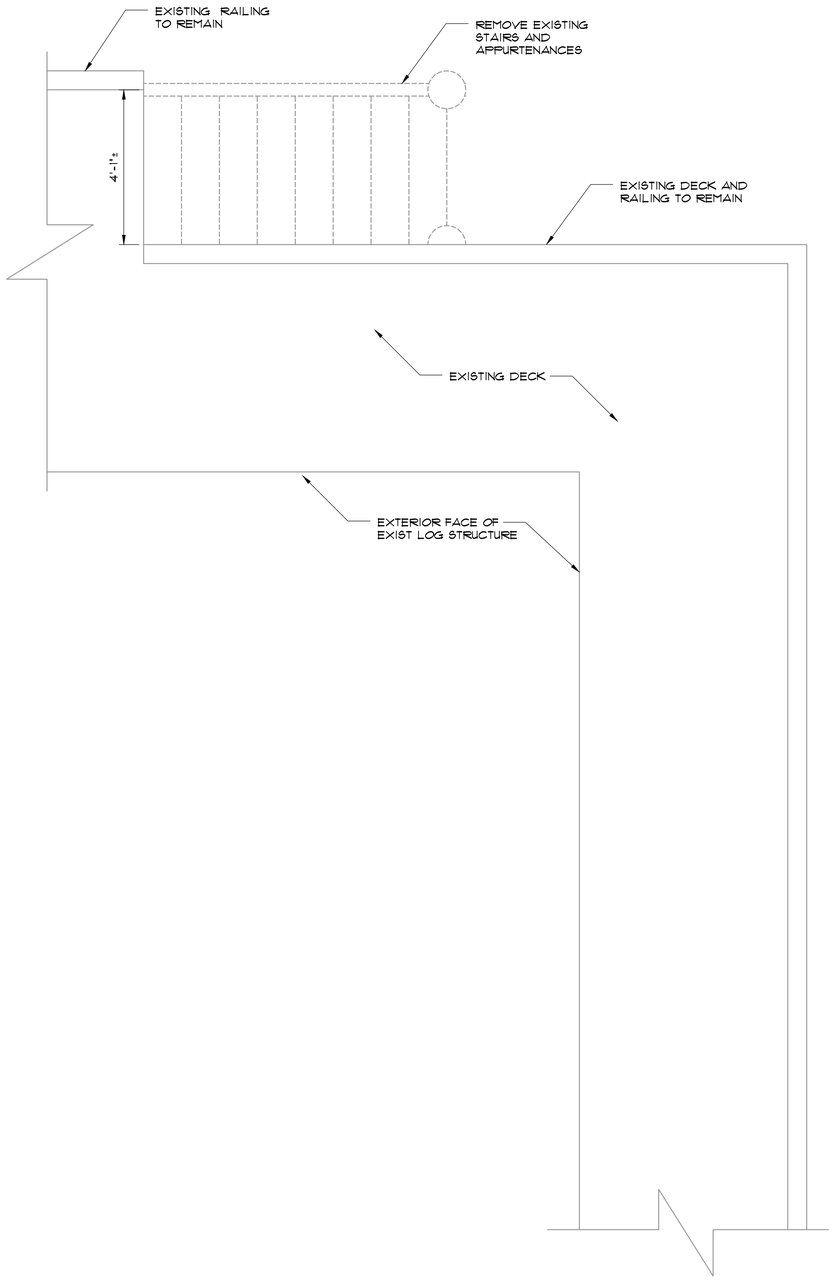

EXISTING STAIR DEMOLITION PLAN
SCALE: 1/2"=1'-0"

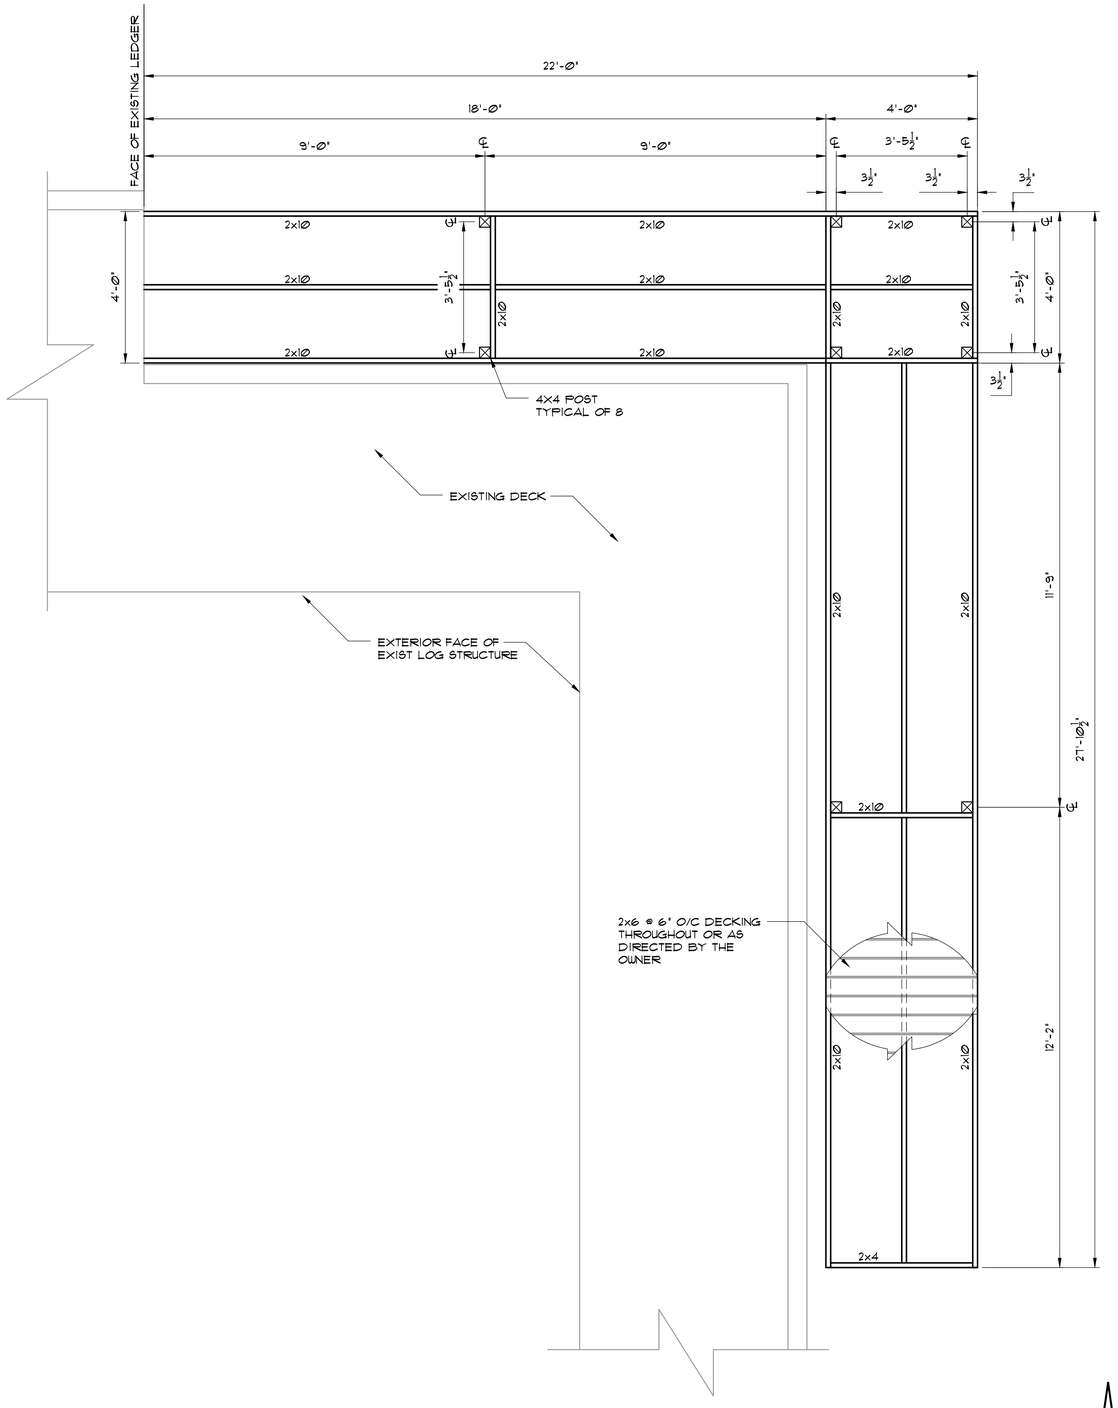

ACCESSIBLE RAMP FRAMING PLAN
SCALE: 1/2"=1'-0"

N
PLAN NORTH

NO.	DESCRIPTION	DATE

FISH MAGNET
ACCESSIBLE RAMP
PLANS

PROJECT NO.
1801
DRAWN BY:
BB
SCALE:
1/2"=1'-0"
DATE: **7/18**

A/1